CHELSEA LUMBER Quotation Package

QUOTATION FOR:
40 X 64-14' Deluxe Pkg.
Customer Address Not Provided
City, State, & Zip Not Provided
475-9126

CONTACT:
Darrell Williams
1 OLD BARN CIRCLE
CHELSEA, MI 48118
800-875-9126

CONSTRUCTION: Post Frame
DIMENSIONS: 40' X 64' X 14'

SPECIFICATIONS FOR 40' X 64' X 14' POST FRAME PACKAGE:

- **MATERIAL PACKAGE**
  - Pre-Engineered Wood Trusses (4/12 Pitch, 2' O/C)
  - 6 x 6 Treated Eave Posts (8' O/C)
  - 6 x 6 Treated Gable Posts (10' O/C)
  - 2 x 6 Treated Center Match Skirt Boards (3 Rows)
  - 2 x 4 Wall Girts (24" O/C)
  - 2 x 12 Top Girt Exterior With A 1.75 x 11.25 Top Girt Interior
  - 1/2" OSB on Roof
  - Regal White ultra 2000 steel Steel Siding w/ 45 -Year Paint Warran
  - Certainteed Dimensional Lifetime Landmark Lifetime Morie Black Sh
  - Two Bags of Concrete Mix per Post Hole
- **DOORS & WINDOWS**
  - One 14 X 13 2411E** Rib Non-Insul, Not Instld N.Ins. L
  - One 3' Flush Entry Door
- **12" OVERHANG ON ALL SIDES ALUM. SOFFIT**
- **FASTENERS**
  - 100Ct 1 1/2 Wood Grip Screw for Steel Wall Panel
  - 1 1/4 In. Generic Coil Roofing for Shingles
  - 5/16 X 4 In Lag Screw 100Ct for Truss Carrier
  - 4 In. Pole Barn Galv. Ht 5Lb for Skirt Board
  - Galvanized Steel Framing Nails
- **DETAILED BUILDING PLANS**

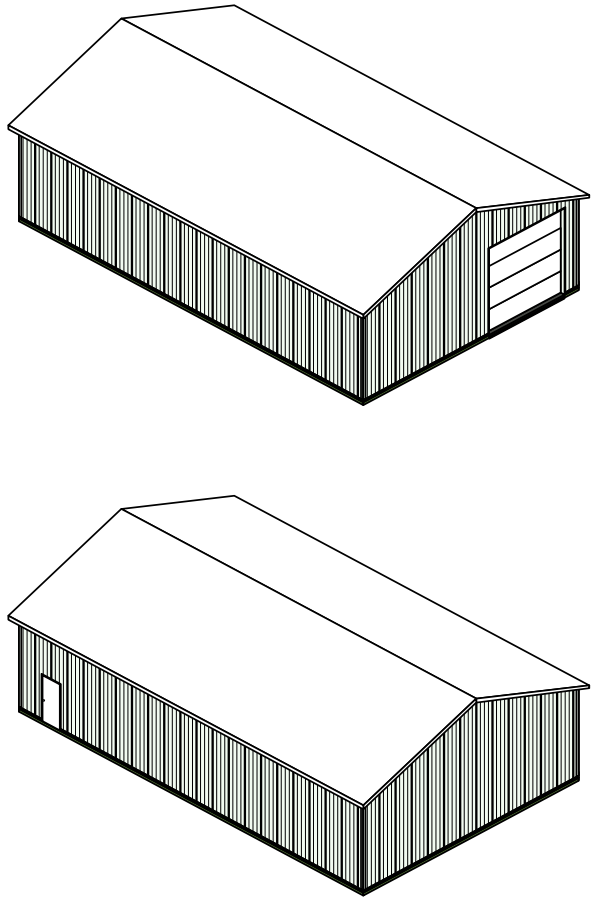

Subtotal	$21,510.82
Tax	$1,290.65
GRAND TOTAL	**$22,801.47**

QUOTATION DATE: 2/29/2020

ESTIMATE NUMBER: 5637

Prices are good for 14 days, until 3/14/2020

CHELSEA LUMBER COMPANY
SINCE 1988

Construction Maestro®
Estimating Software
Pole Barns, Garages & Decks

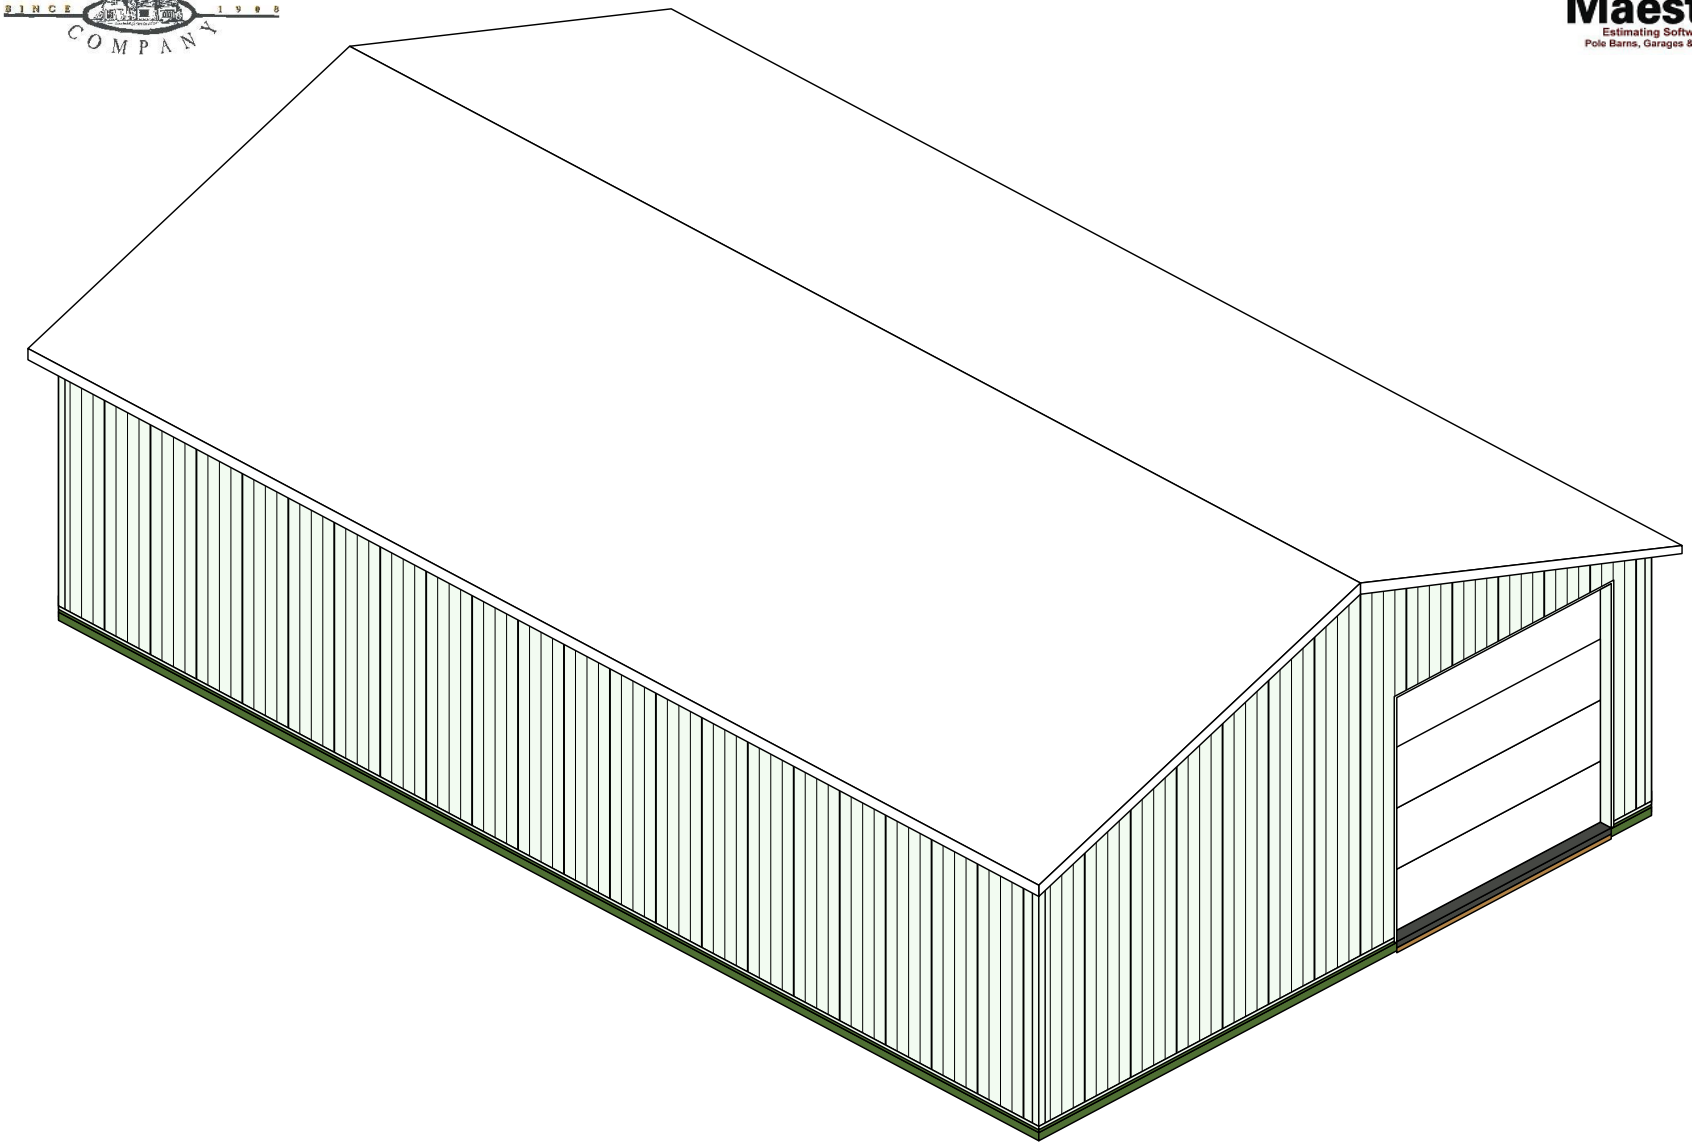

"40 X 64-14' Deluxe Pkg.
Estimate Number: 5637
2/29/2020"

CHELSEA LUMBER COMPANY
SINCE 1988

Construction Maestro®
Estimating Software
Pole Barns, Garages & Decks

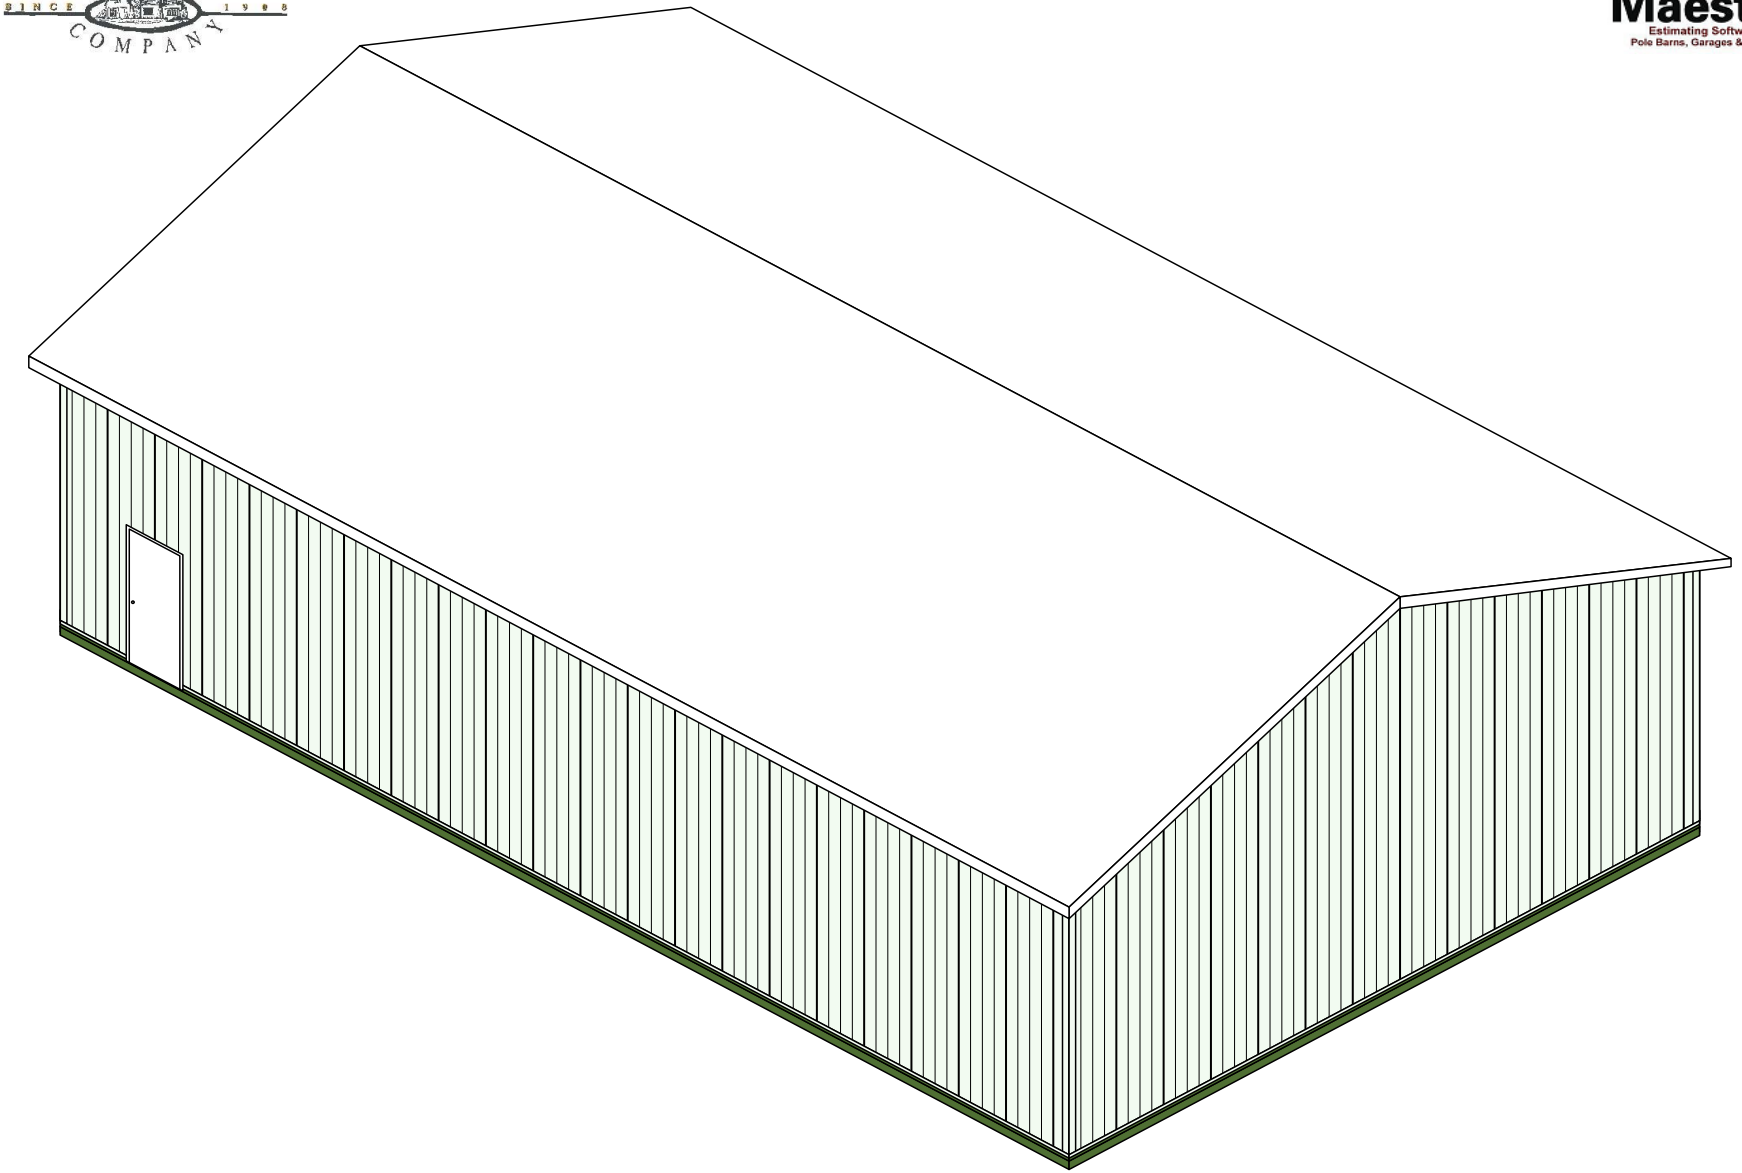

"40 X 64-14' Deluxe Pkg.
Estimate Number: 5637
2/29/2020"

GABLE2 CROSS SECTION

ROOF LAYER 1: 1/2 IN. X 4 FT. X 8 FT. ORIENTED STRAND BOARD
ROOF LAYER 2: #15 # 15 FELT 432 SQFT
ROOF LAYER 3: CERTAINTEED LIFETIME LANDMARK LIFETIME MORIE BLACK SHINGLES

SUB FACIA: 2 X 6 SPF-PREMIUM
DRIP FLASHING: ROLLEX WHITE 10 FT DRIPEDGE WHITE 10 FT
FACIA COVERING: ROLLEX WHITE 6 IN X 12 FT ALUMINUM FACIA
UNDEREAVE: ROLLEX WHITE 12 IN X 12 FT ALUMINUM SOLID SOFFIT

CORNER POSTS: TREATED 6 X 6
INTERMEDIATE POSTS: TREATED 6 X 6 SPACING 8 FT O.C.
EXTERIOR CARRIER: #2 SPF 2 X 12
INTERIOR CARRIER: LVL 1.75 X 11.25
EXTERIOR WALL GIRTS: #2 SPF-PREMIUM 2 X 4
WALL LAYER 1: 10 X 150 TYVEK HOUSE WRAP
WALL LAYER 2: REGAL WHITE ULTRA 2000 STEEL
STEEL PANEL 10 FT 0 IN

EXTERIOR SKIRT BOARD: 3 ROWS OF TREATED CENTER MATCH 2 X 6

SIDING BEGINS 6 9/16 IN. BELOW THE TOP OF THE TOP SKIRT BOARD

EARTH GRADE BEGINS 12 IN. BELOW THE TOP OF THE TOP SKIRT BOARD

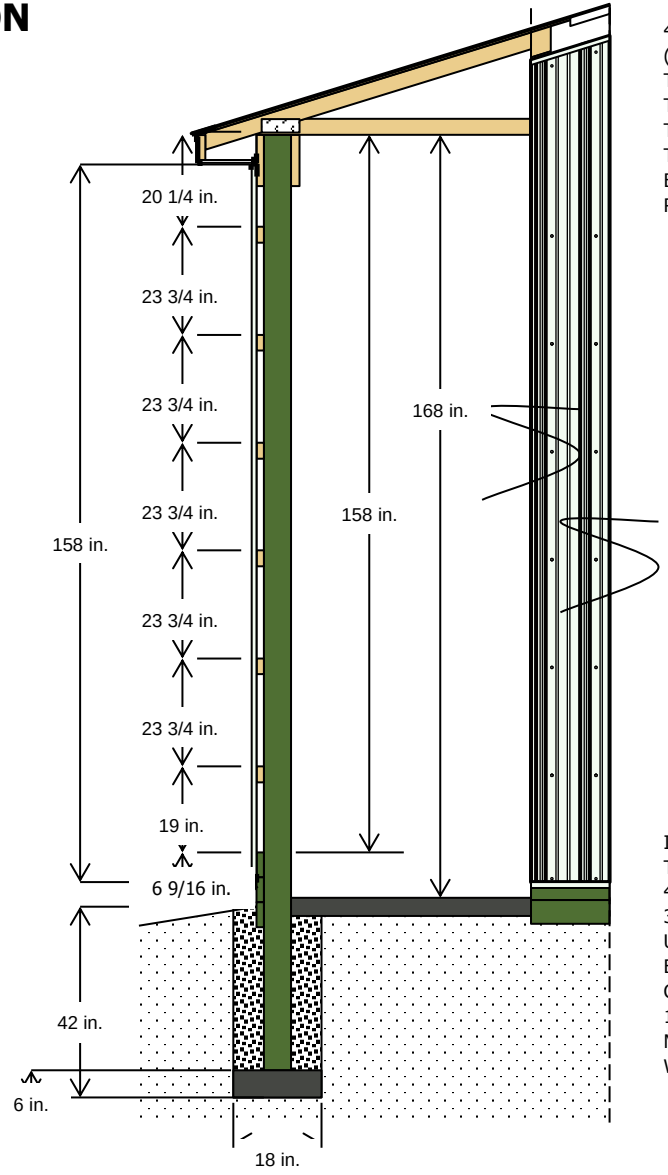

4/12 PITCH TRUSS SYSTEM WITH A STANDARD HEEL (HEEL HEIGHT: 0-3-15 OR 4 IN.)
TRUSS SPACING: 24 IN. O.C.
TRUSS LOADING INFORMATION:
TCLL/TCDL/BCLL/BCDL 35-7-0-10
TOTAL TRUSS LOADING = 52 P.S.F.
BRACE PER TRUSS MANUFACTURER'S RECOMMENDATIONS

INTERIOR FINISHED FLOOR HT. WILL BE 10 in. BELOW THE TOP OF THE TOP SKIRT BOARD
4 IN. CONCRETE FLOOR W/STRUCTURAL STRENGTH - 3500 P.S.I.
UNDISTURBED SOIL OR COMPACTED SAND FILL
BACKFILL 18 IN. HOLE WITH SAND/GRAVEL FILL & COMPACT
18 IN. WIDE X 6 IN. THICK PIER FOOTING USING REDI-MIX CONCRETE
WITH MINUMUM STRENGTH/2500 P.S.I.

GABLE1 CROSS SECTION

ROOF LAYER 1: 1/2 IN. X 4 FT. X 8 FT. ORIENTED STRAND BOARD
ROOF LAYER 2: #15 # 15 FELT 432 SQFT
ROOF LAYER 3: CERTAINTEED LIFETIME LANDMARK LIFETIME MORIE BLACK SHINGLES

SUB FACIA: 2 X 6 SPF-PREMIUM
DRIP FLASHING: ROLLEX WHITE 10 FT DRIPEDGE WHITE 10 FT
FACIA COVERING: ROLLEX WHITE 6 IN X 12 FT ALUMINUM FACIA
UNDEREAVE: ROLLEX WHITE 12 IN X 12 FT ALUMINUM SOLID SOFFIT

CORNER POSTS: TREATED 6 X 6
INTERMEDIATE POSTS: TREATED 6 X 6 SPACING 8 FT O.C.
EXTERIOR CARRIER: #2 SPF 2 X 12
INTERIOR CARRIER: LVL 1.75 X 11.25
EXTERIOR WALL GIRTS: #2 SPF-PREMIUM 2 X 4
WALL LAYER 1: 10 X 150 TYVEK HOUSE WRAP
WALL LAYER 2: REGAL WHITE ULTRA 2000 STEEL STEEL PANEL 10 FT 0 IN

EXTERIOR SKIRT BOARD: 3 ROWS OF TREATED CENTER MATCH 2 X 6

SIDING BEGINS 6 9/16 IN. BELOW THE TOP OF THE TOP SKIRT BOARD

EARTH GRADE BEGINS 12 IN. BELOW THE TOP OF THE TOP SKIRT BOARD

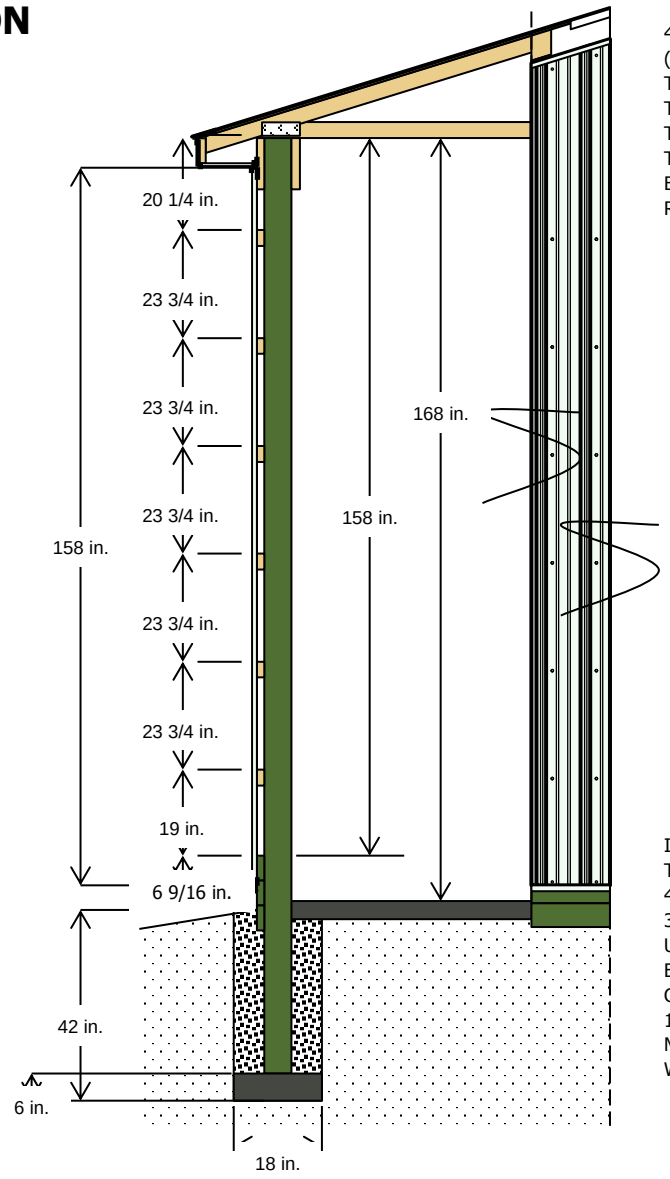

4/12 PITCH TRUSS SYSTEM WITH A STANDARD HEEL (HEEL HEIGHT: 0-3-15 OR 4 IN.)
TRUSS SPACING: 24 IN. O.C.
TRUSS LOADING INFORMATION:
TCLL/TCDL/BCLL/BCDL 35-7-0-10
TOTAL TRUSS LOADING = 52 P.S.F.
BRACE PER TRUSS MANUFACTURER'S RECOMMENDATIONS

INTERIOR FINISHED FLOOR HT. WILL BE 10 in. BELOW THE TOP OF THE TOP SKIRT BOARD
4 IN. CONCRETE FLOOR W/STRUCTURAL STRENGTH - 3500 P.S.I.
UNDISTURBED SOIL OR COMPACTED SAND FILL
BACKFILL 18 IN. HOLE WITH SAND/GRAVEL FILL & COMPACT
18 IN. WIDE X 6 IN. THICK PIER FOOTING USING REDI-MIX CONCRETE
WITH MINUMUM STRENGTH/2500 P.S.I.

"40 X 64-14' Deluxe Pkg.
Estimate Number: 5637
2/29/2020"

CHELSEA LUMBER
SINCE 1988
COMPANY

SOUTH SIDE-GABLE SIDE 1 ELEVATION

Construction Maestro®
Estimating Software
Pole Barns, Garages & Decks

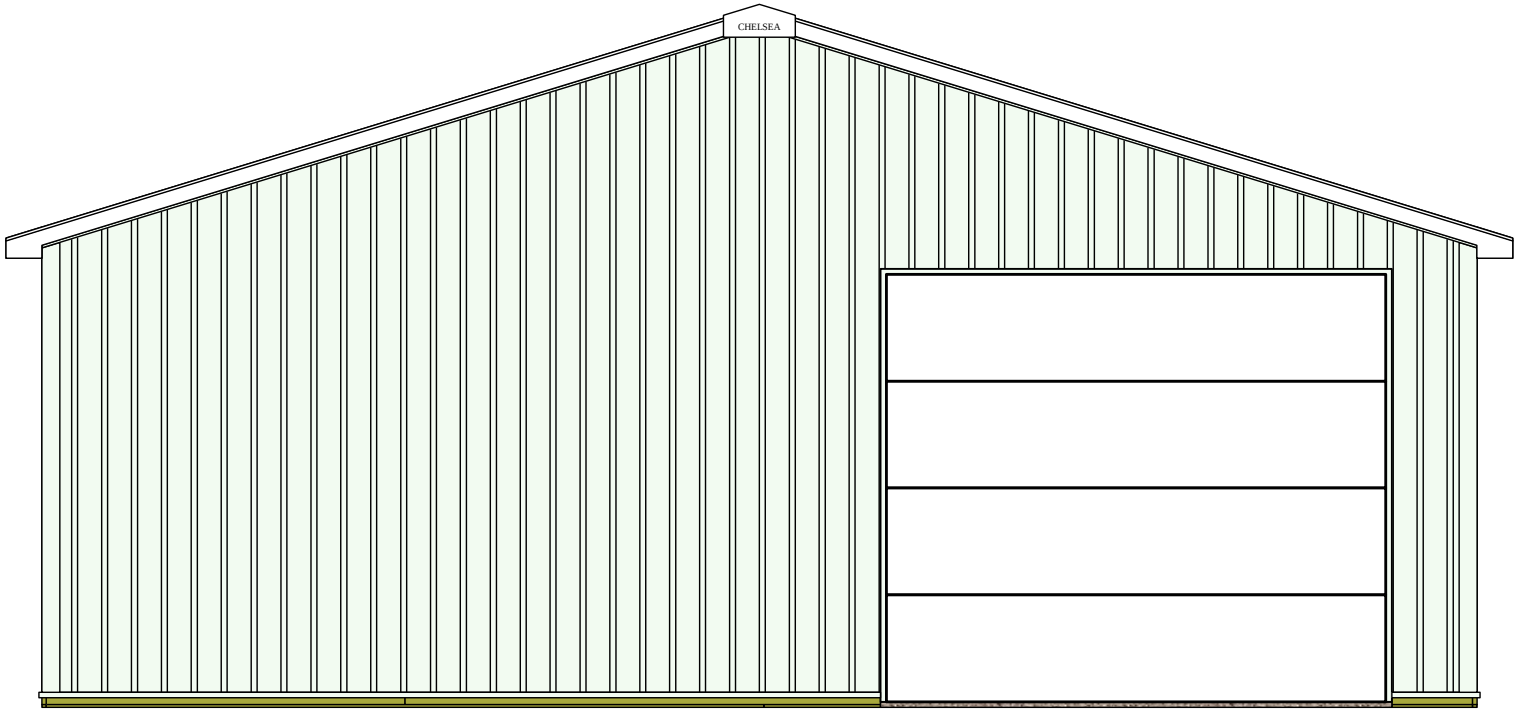

"40 X 64-14' Deluxe Pkg.
Estimate Number: 5637
2/29/2020"

CHELSEA LUMBER
SINCE 1988
COMPANY

NORTH SIDE-GABLE SIDE 2 ELEVATION

Construction Maestro®
Estimating Software
Pole Barns, Garages & Decks

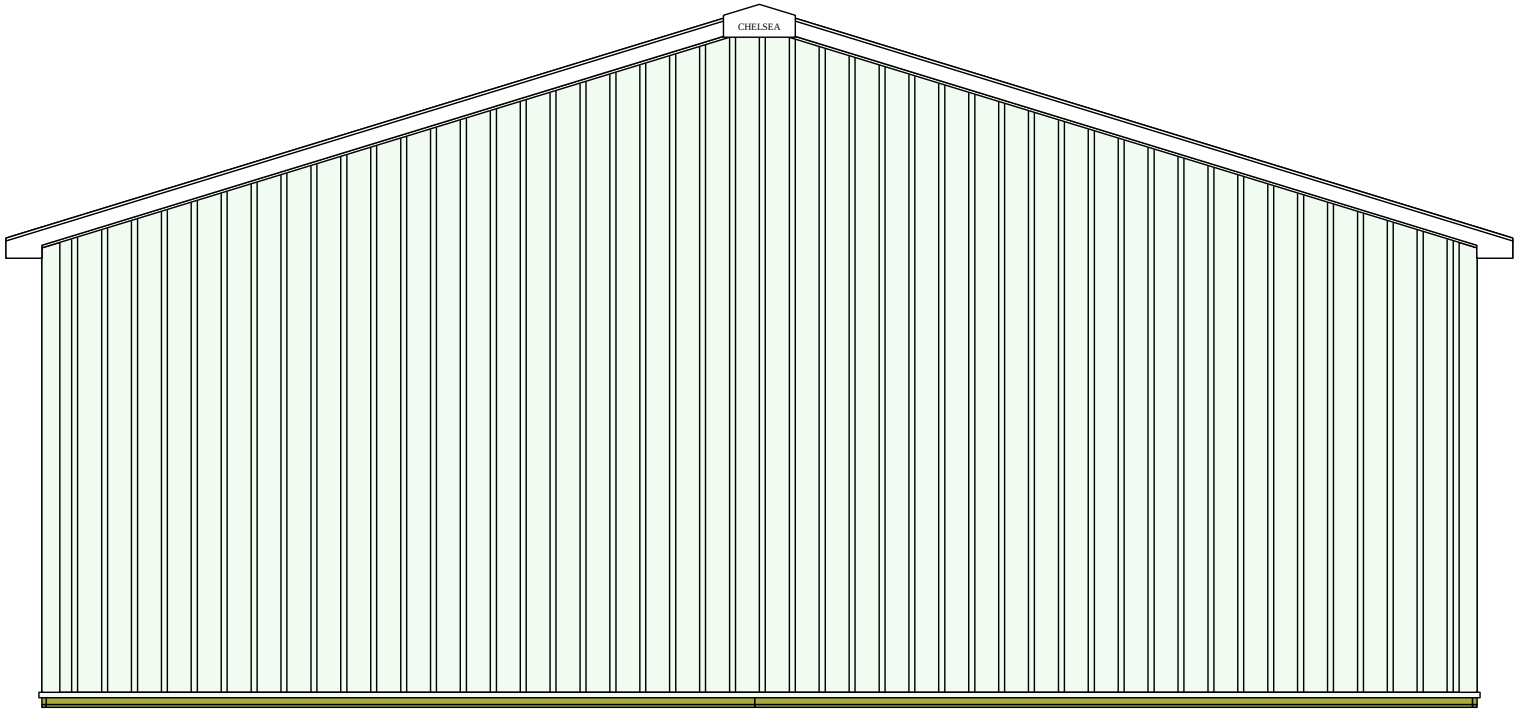

"40 X 64-14' Deluxe Pkg.
Estimate Number: 5637
2/29/2020"

CHELSEA LUMBER COMPANY

WEST SIDE-EAVE SIDE 1 ELEVATION

Construction Maestro® Estimating Software Pole Barns, Garages & Decks

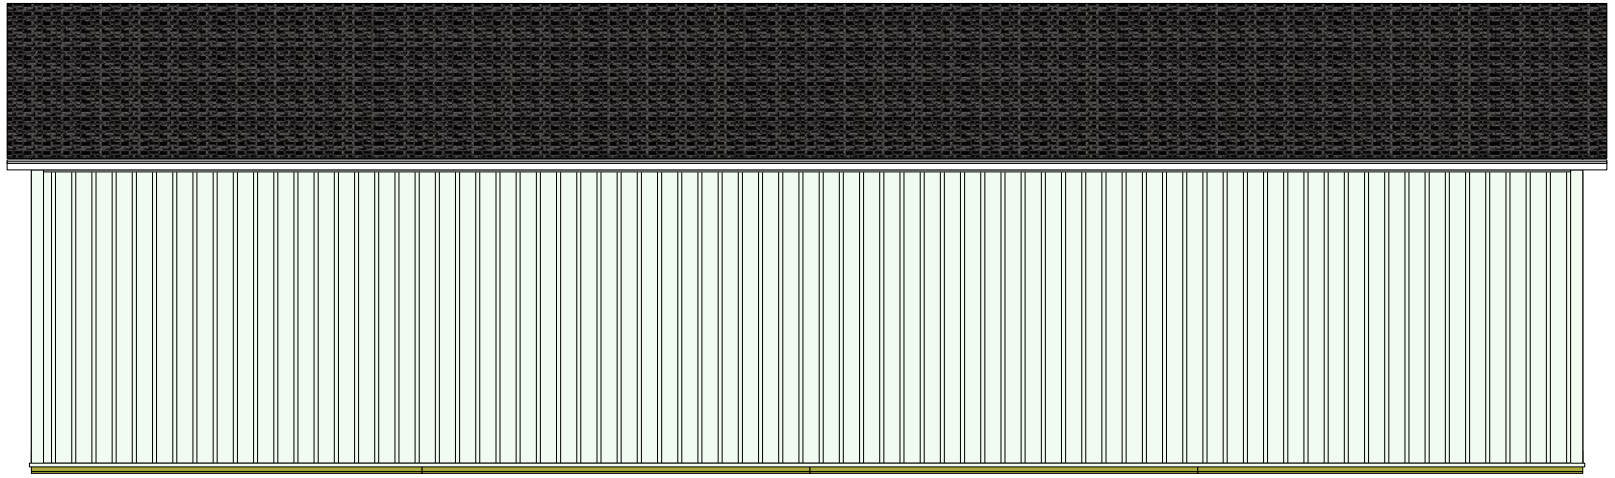

"40 X 64-14' Deluxe Pkg.
Estimate Number: 5637
2/29/2020"

CHELSEA LUMBER COMPANY

EAST SIDE-EAVE SIDE 2 ELEVATION

Construction Maestro® Estimating Software Pole Barns, Garages & Decks

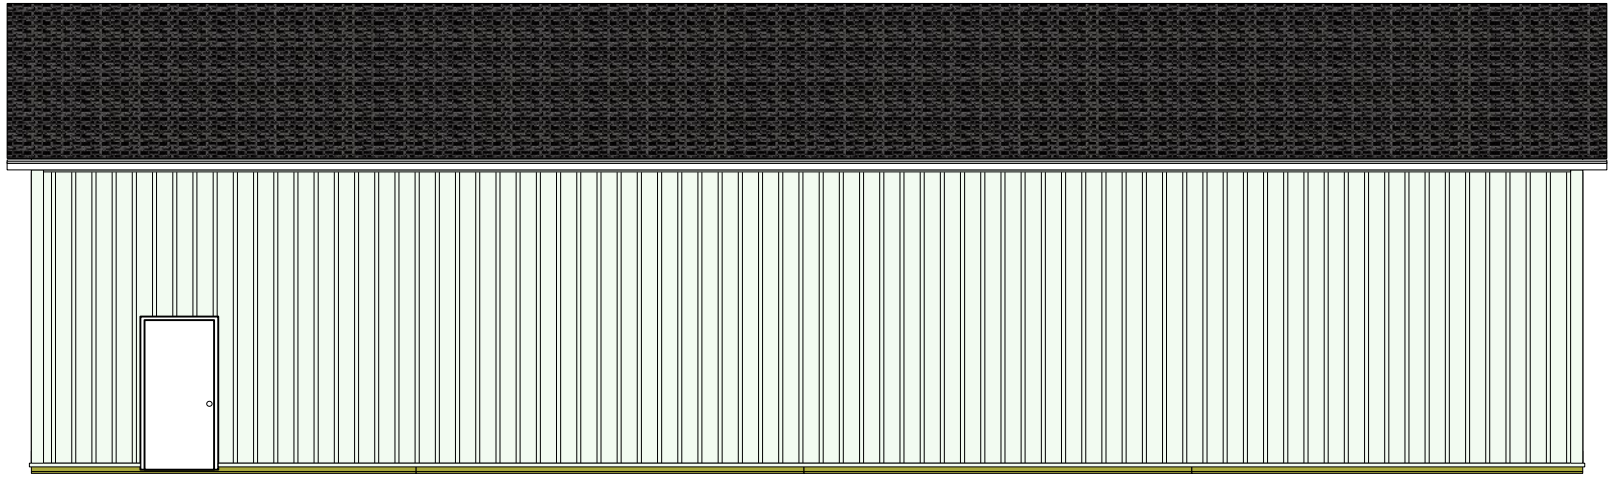

"40 X 64-14' Deluxe Pkg.
Estimate Number: 5637
2/29/2020"

CHELSEA LUMBER COMPANY

POLE LAYOUT

Personal Use, 2560 sq. ft.

Construction Maestro® Estimating Software Pole Barns, Garages & Decks

Eave 1

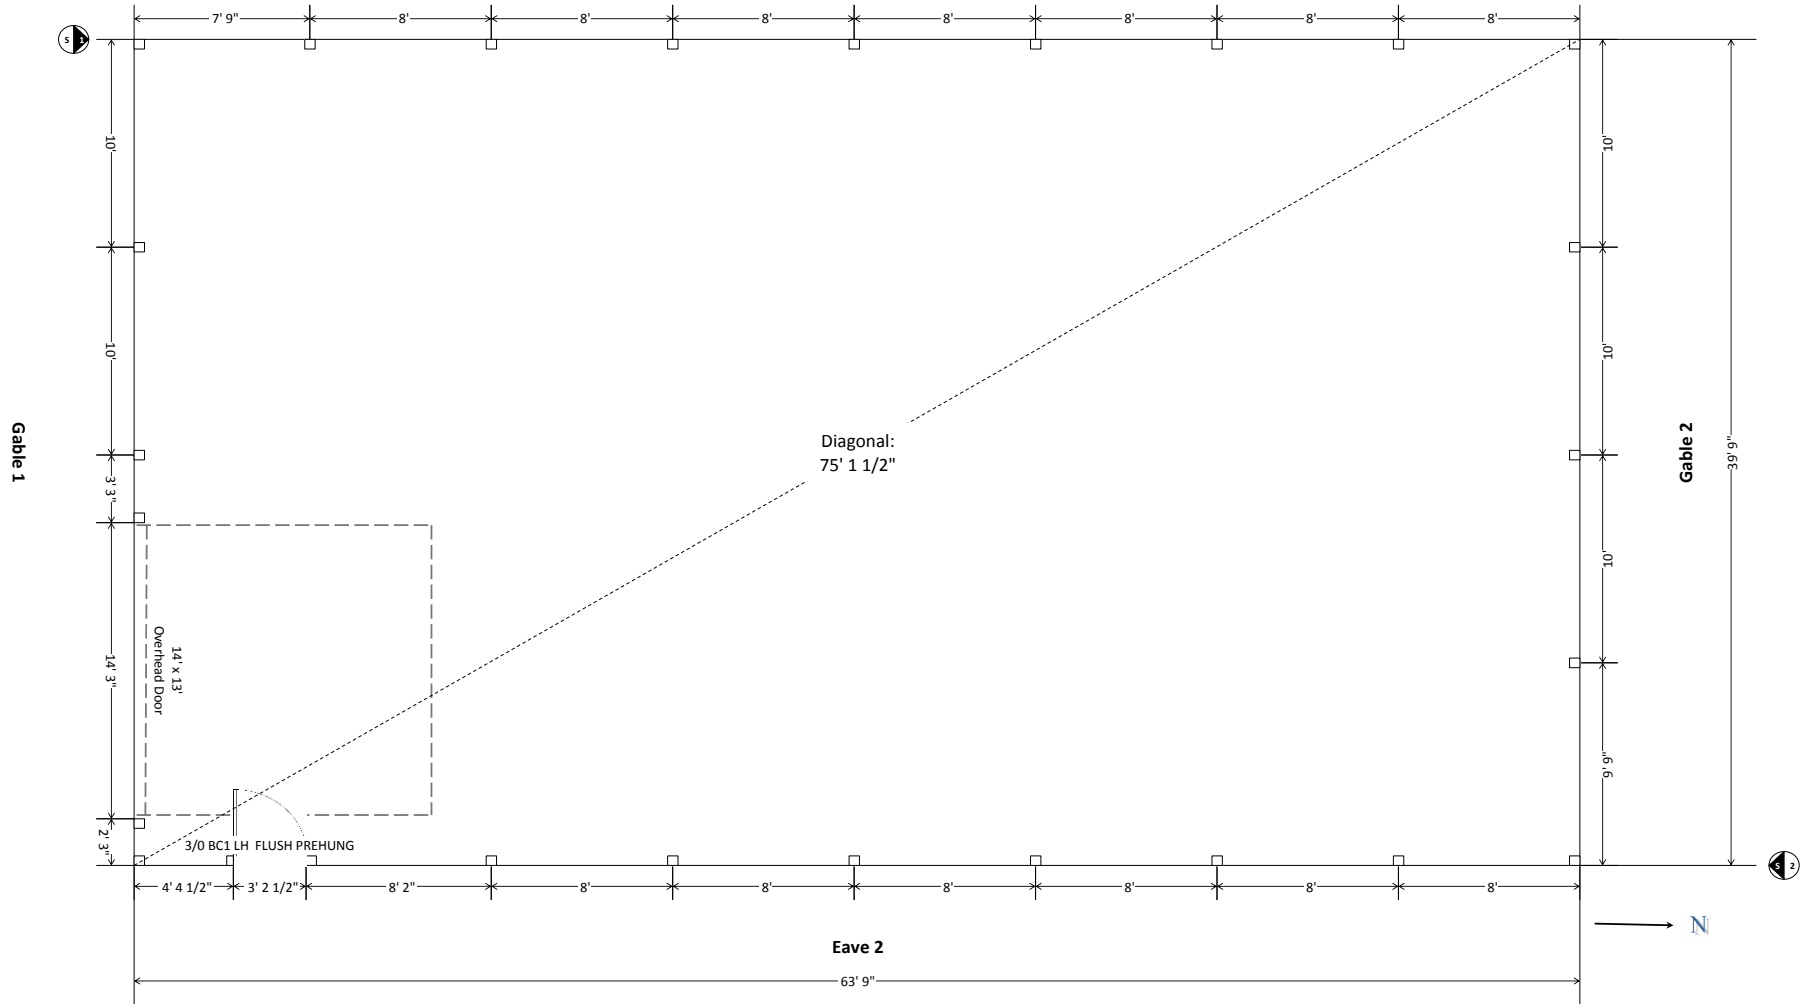

"40 X 64-14' Deluxe Pkg.
Estimate Number: 5637
2/29/2020"

CHELSEA LUMBER COMPANY
SINCE 1908

SOUTH SIDE-GABLE SIDE 1 WALL GIRT VIEW

Construction Maestro®
Estimating Software
Pole Barns, Garages & Decks

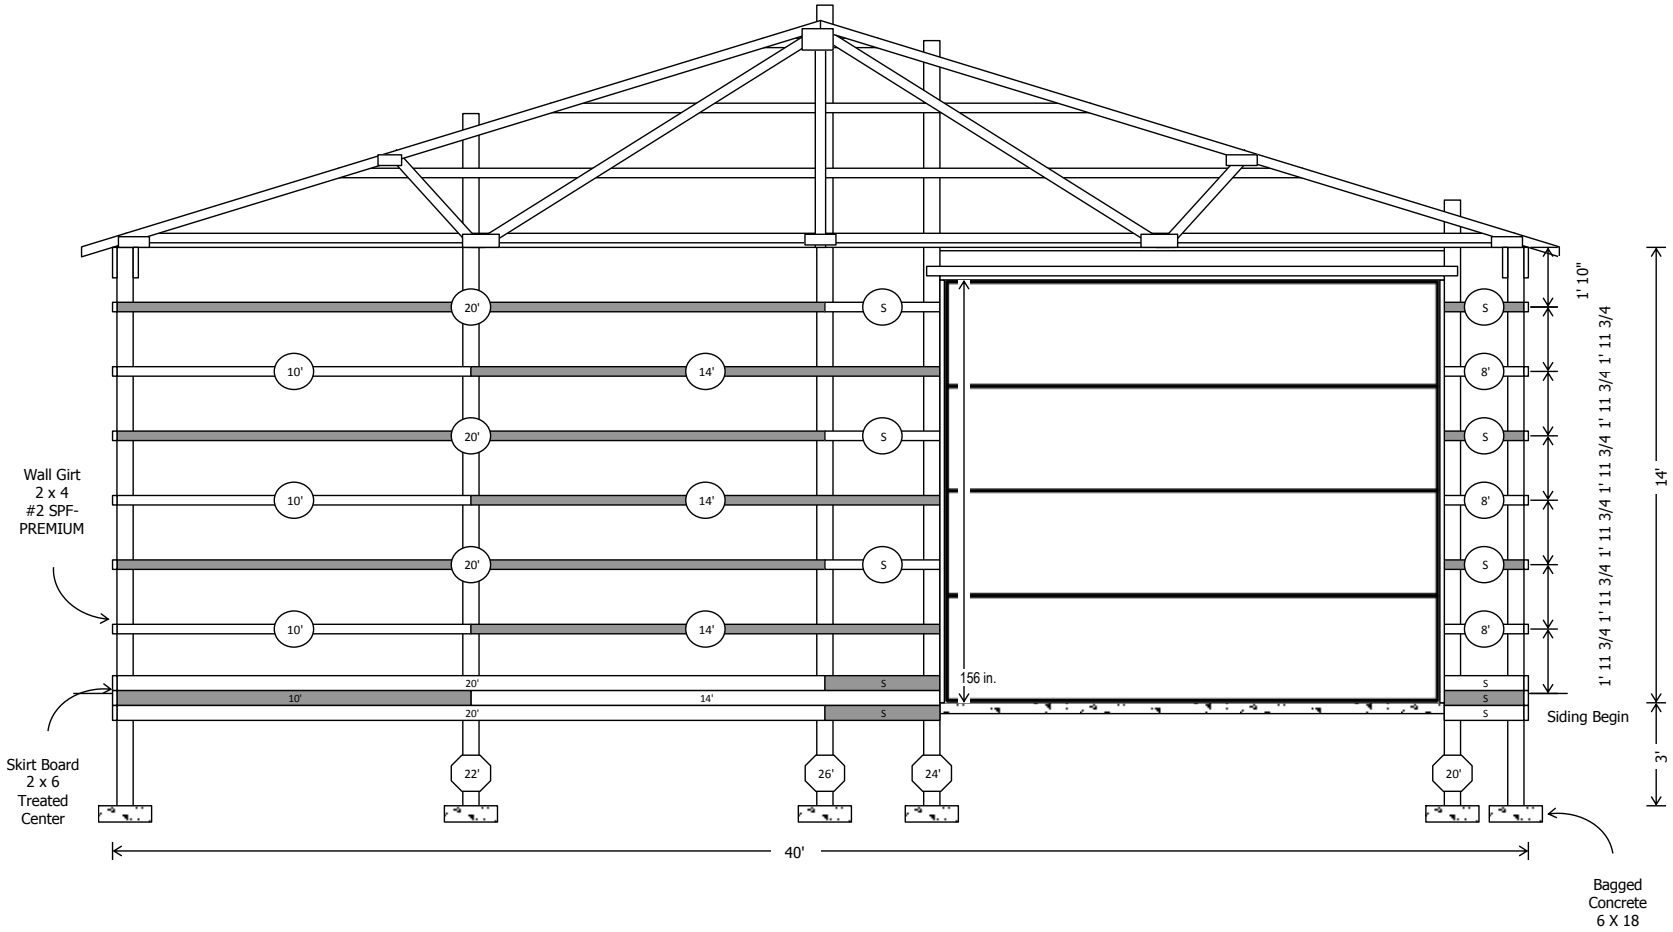

"40 X 64-14' Deluxe Pkg.
Estimate Number: 5637
2/29/2020"

CHELSEA LUMBER COMPANY
SINCE 1988

NORTH SIDE-GABLE SIDE 2 WALL GIRT VIEW

Construction Maestro®
Estimating Software
Pole Barns, Garages & Decks

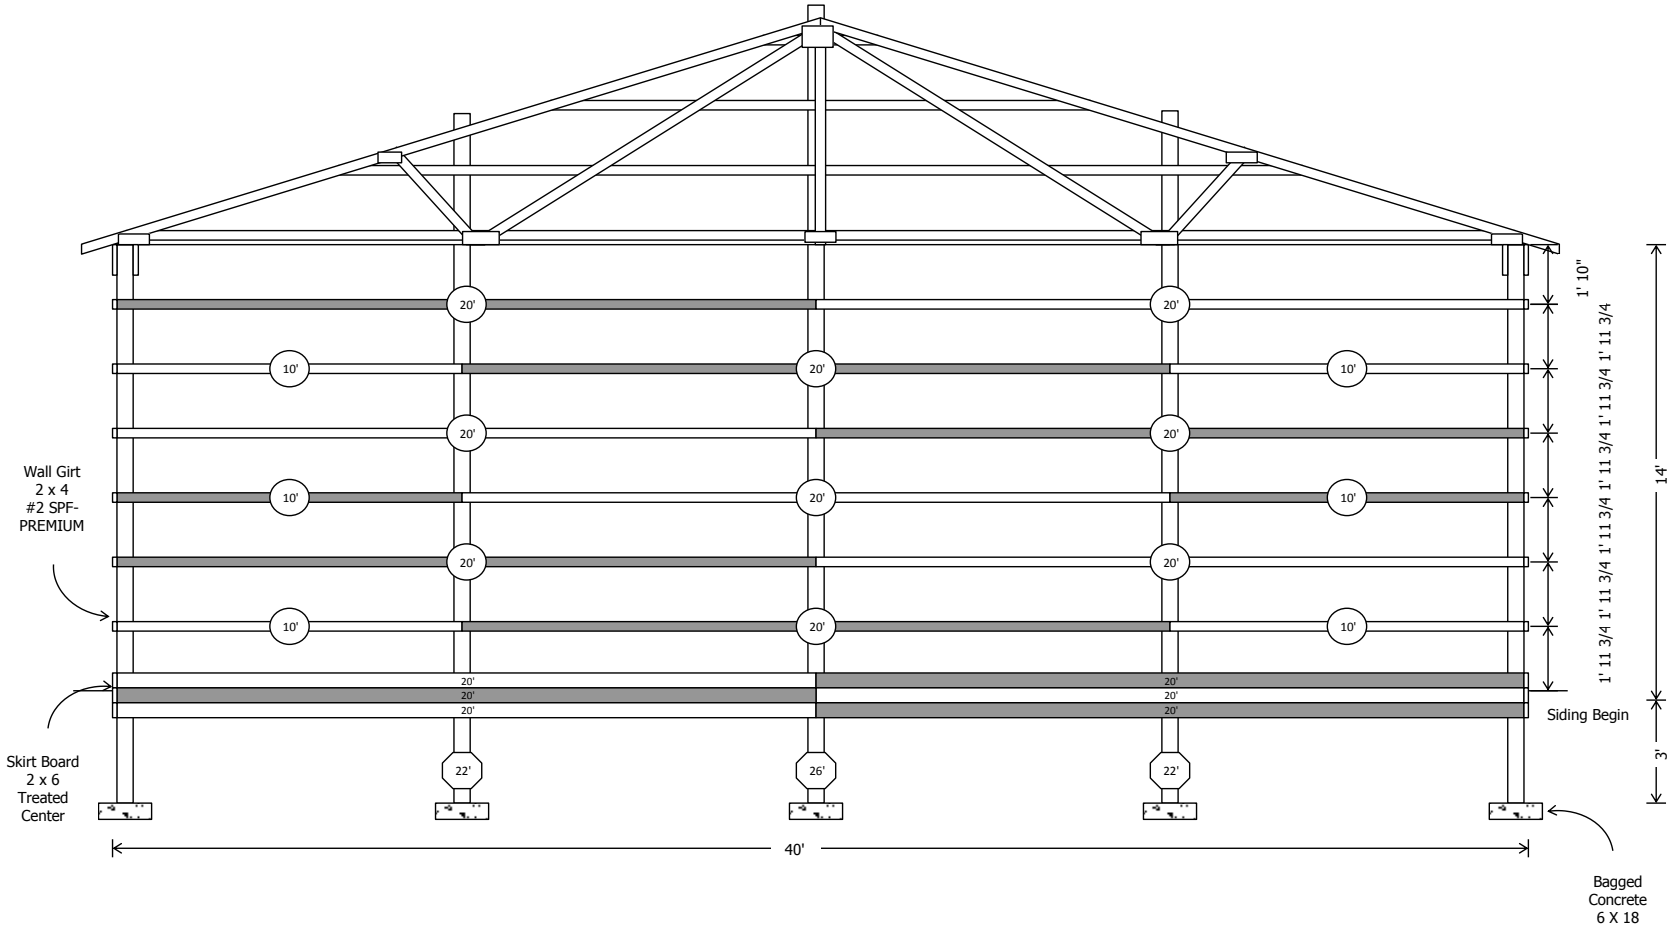

"40 X 64-14' Deluxe Pkg.
Estimate Number: 5637
2/29/2020"

CHELSEA LUMBER COMPANY

EAST SIDE-EAVE SIDE 2 WALL GIRT VIEW

Construction Maestro® Estimating Software Pole Barns, Garages & Decks

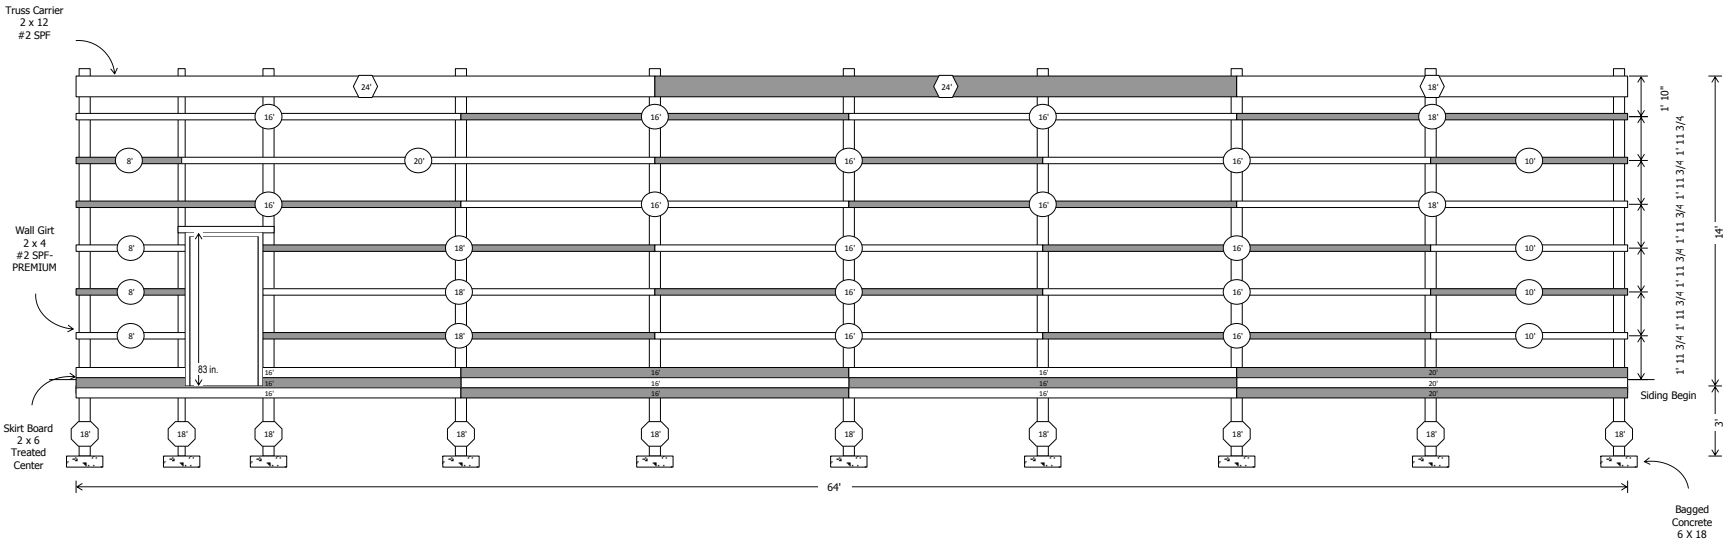

"40 X 64-14' Deluxe Pkg.
Estimate Number: 5637
2/29/2020"

CHELSEA LUMBER COMPANY

WEST SIDE-EAVE SIDE 1 WALL GIRT VIEW

Construction Maestro® Estimating Software Pole Barns, Garages & Decks

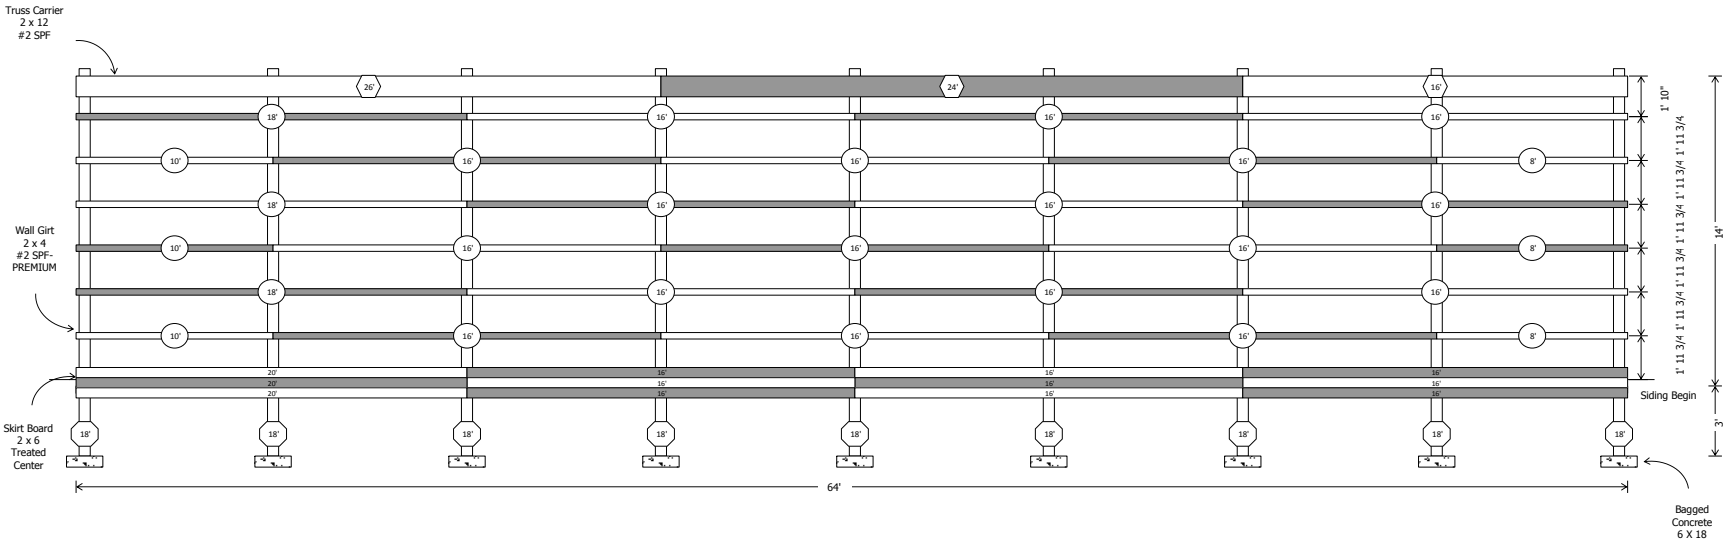

"40 X 64-14' Deluxe Pkg.
Estimate Number: 5637
2/29/2020"